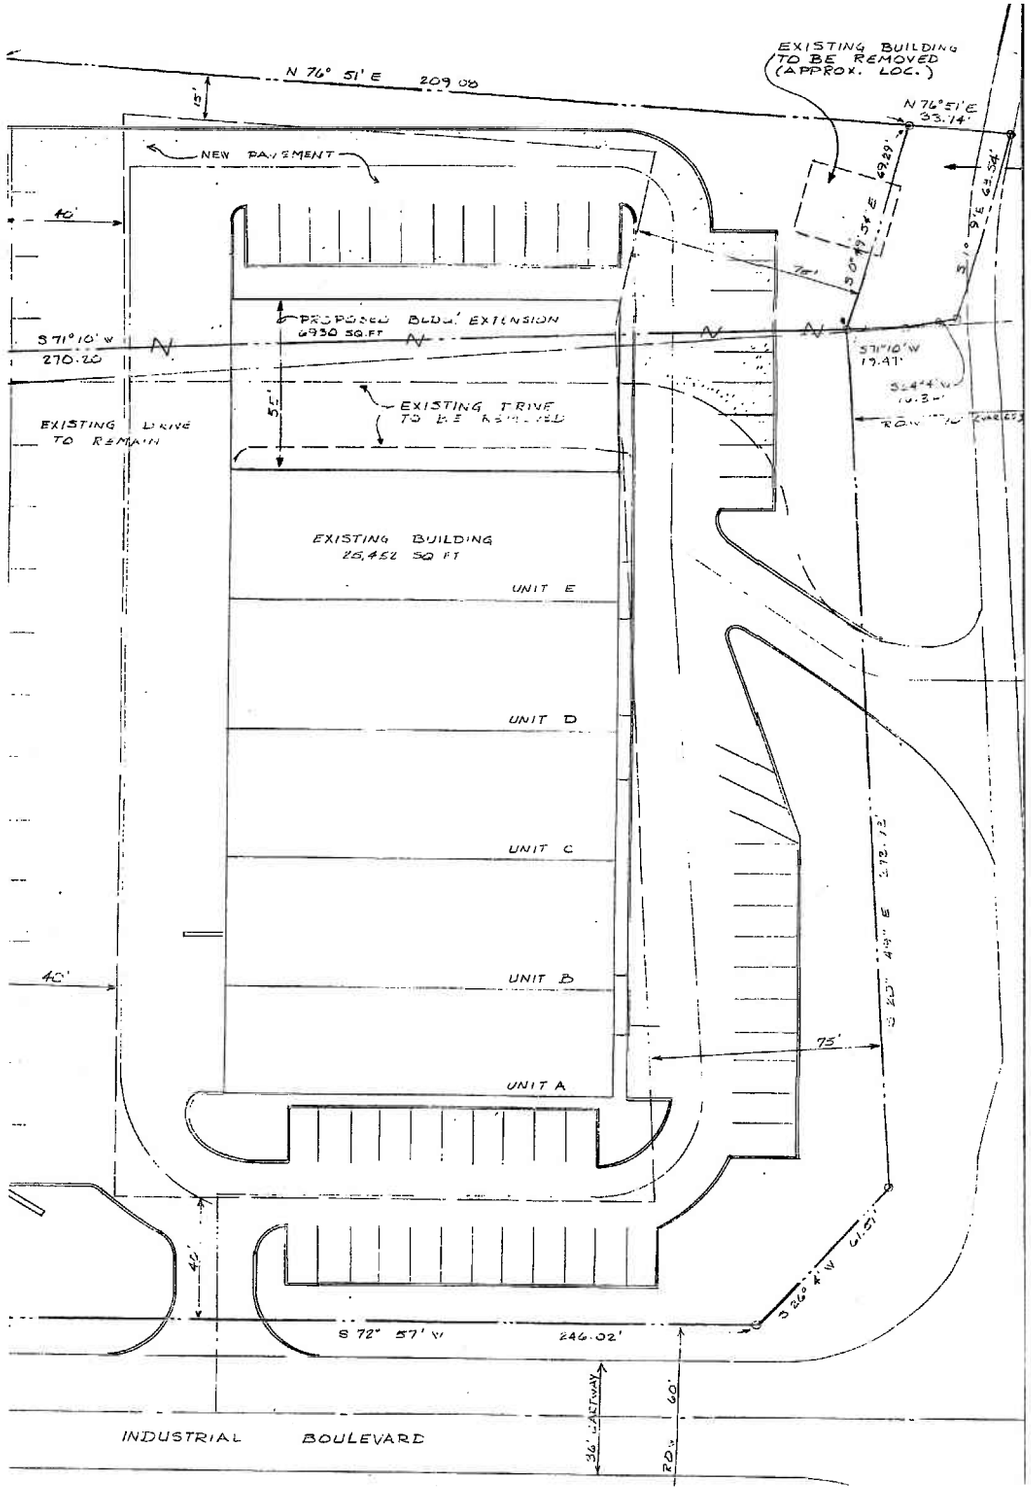
N 76° 51' E 209.00
15'
EXISTING BUILDING TO BE REMOVED (APPROX. LOC.)
N 76° 51' E 33.14'
NEW PAVEMENT
40'
PROPOSED BLDG. EXTENSION 6930 SQ.FT
S 71° 10' W 270.20
EXISTING DRIVE TO REMAIN
EXISTING DRIVE TO BE REMOVED
EXISTING BUILDING 26,452 SQ FT
UNIT E
UNIT D
UNIT C
UNIT B
UNIT A
75'
S 71° 10' W 17.47'
S 64° 4' W 10.3'
S 26° 4' W 61.51'
S 72° 57' W 246.02'
INDUSTRIAL BOULEVARD
36' HIGHWAY
60'
20'